DESIGN CONTROL LINE DAVIS WAY

	CHAINAGE	EASTING	NORTHING	BEARING
START	0.000	284789.938	5822721.238	187 6 30.0
END	91.500	284778.615	5822630.441	187 6 30.0

DESIGN CONTROL LINE CORBET STREET & NORWOOD AVENUE

	CHAINAGE	EASTING	NORTHING	BEARING	RADIUS
START	0.000	284444.613	5822764.302	97 6 30.0	
H.I.P	549.950	284990.336	5822696.248	97 6 30.0	
T.P	549.950	284990.336	5822696.248	97 6 30.0	
CENTRE		284991.517	5822705.724		-9.550
T.P	564.951	285000.994	5822704.543	7 6 30.0	
H.I.P	564.951	285000.994	5822704.543	7 6 30.0	
H.I.P	631.851	285009.273	5822770.928	7 6 30.0	
T.P	631.851	285009.273	5822770.928	7 6 30.0	
CENTRE		284999.796	5822772.110		-9.550
T.P	646.852	285000.978	5822781.587	277 6 30.0	
H.I.P	646.852	285000.978	5822781.587	277 6 30.0	
H.I.P	1064.341	284586.698	5822833.249	277 6 30.0	
T.P	1064.341	284586.698	5822833.249	277 6 30.0	
CENTRE		284588.158	5822844.959		11.800
T.P	1069.351	284582.004	5822834.891	301 26 13.8	
H.I.P	1069.351	284582.004	5822834.891	301 26 13.8	
END	1079.245	284573.562	5822840.051	301 26 13.8	

DESIGN CONTROL LINE CORBET STREET

	CHAINAGE	EASTING	NORTHING	BEARING
START	0.000	284857.142	5822799.524	187 6 30.0
END	86.000	284846.500	5822714.185	187 6 30.0

TABLE OF SERVICES LOCATIONS

STREET NAME	GAS		ND WATER		WATER		TELECOM		ELECTRICITY	
	SIDE	OFFSET	SIDE	OFFSET	SIDE	OFFSET	SIDE	OFFSET	SIDE	OFFSET
CORBET STREET	W	2.05	W	2.55	W	3.05	E	2.10	E	2.60
NORWOOD AVENUE	S	2.05	S	2.55	S	3.05	N	2.10	N	2.60
DAVIS WAY	E	2.05	E	2.55	E	3.05	W	2.10	W	2.60
MACS PLACE	N	1.5	N	2.0	N	2.5	S	2.10	S	2.60

WARNING!
THE LOCATION OF EXISTING SERVICES SHOWN ON THESE PLANS MUST BE PROVEN ON SITE, THE APPROPRIATE AUTHORITY MUST BE CONTACTED AND THE SERVICES LOCATED PRIOR TO COMMENCEMENT OF ANY WORKS.

ROAD CLASSIFICATION
-HORAN WAY = ACCESS PLACE
-CORBET STREET = ACCESS PLACE
-ROBINSON DRIVE = ACCESS PLACE

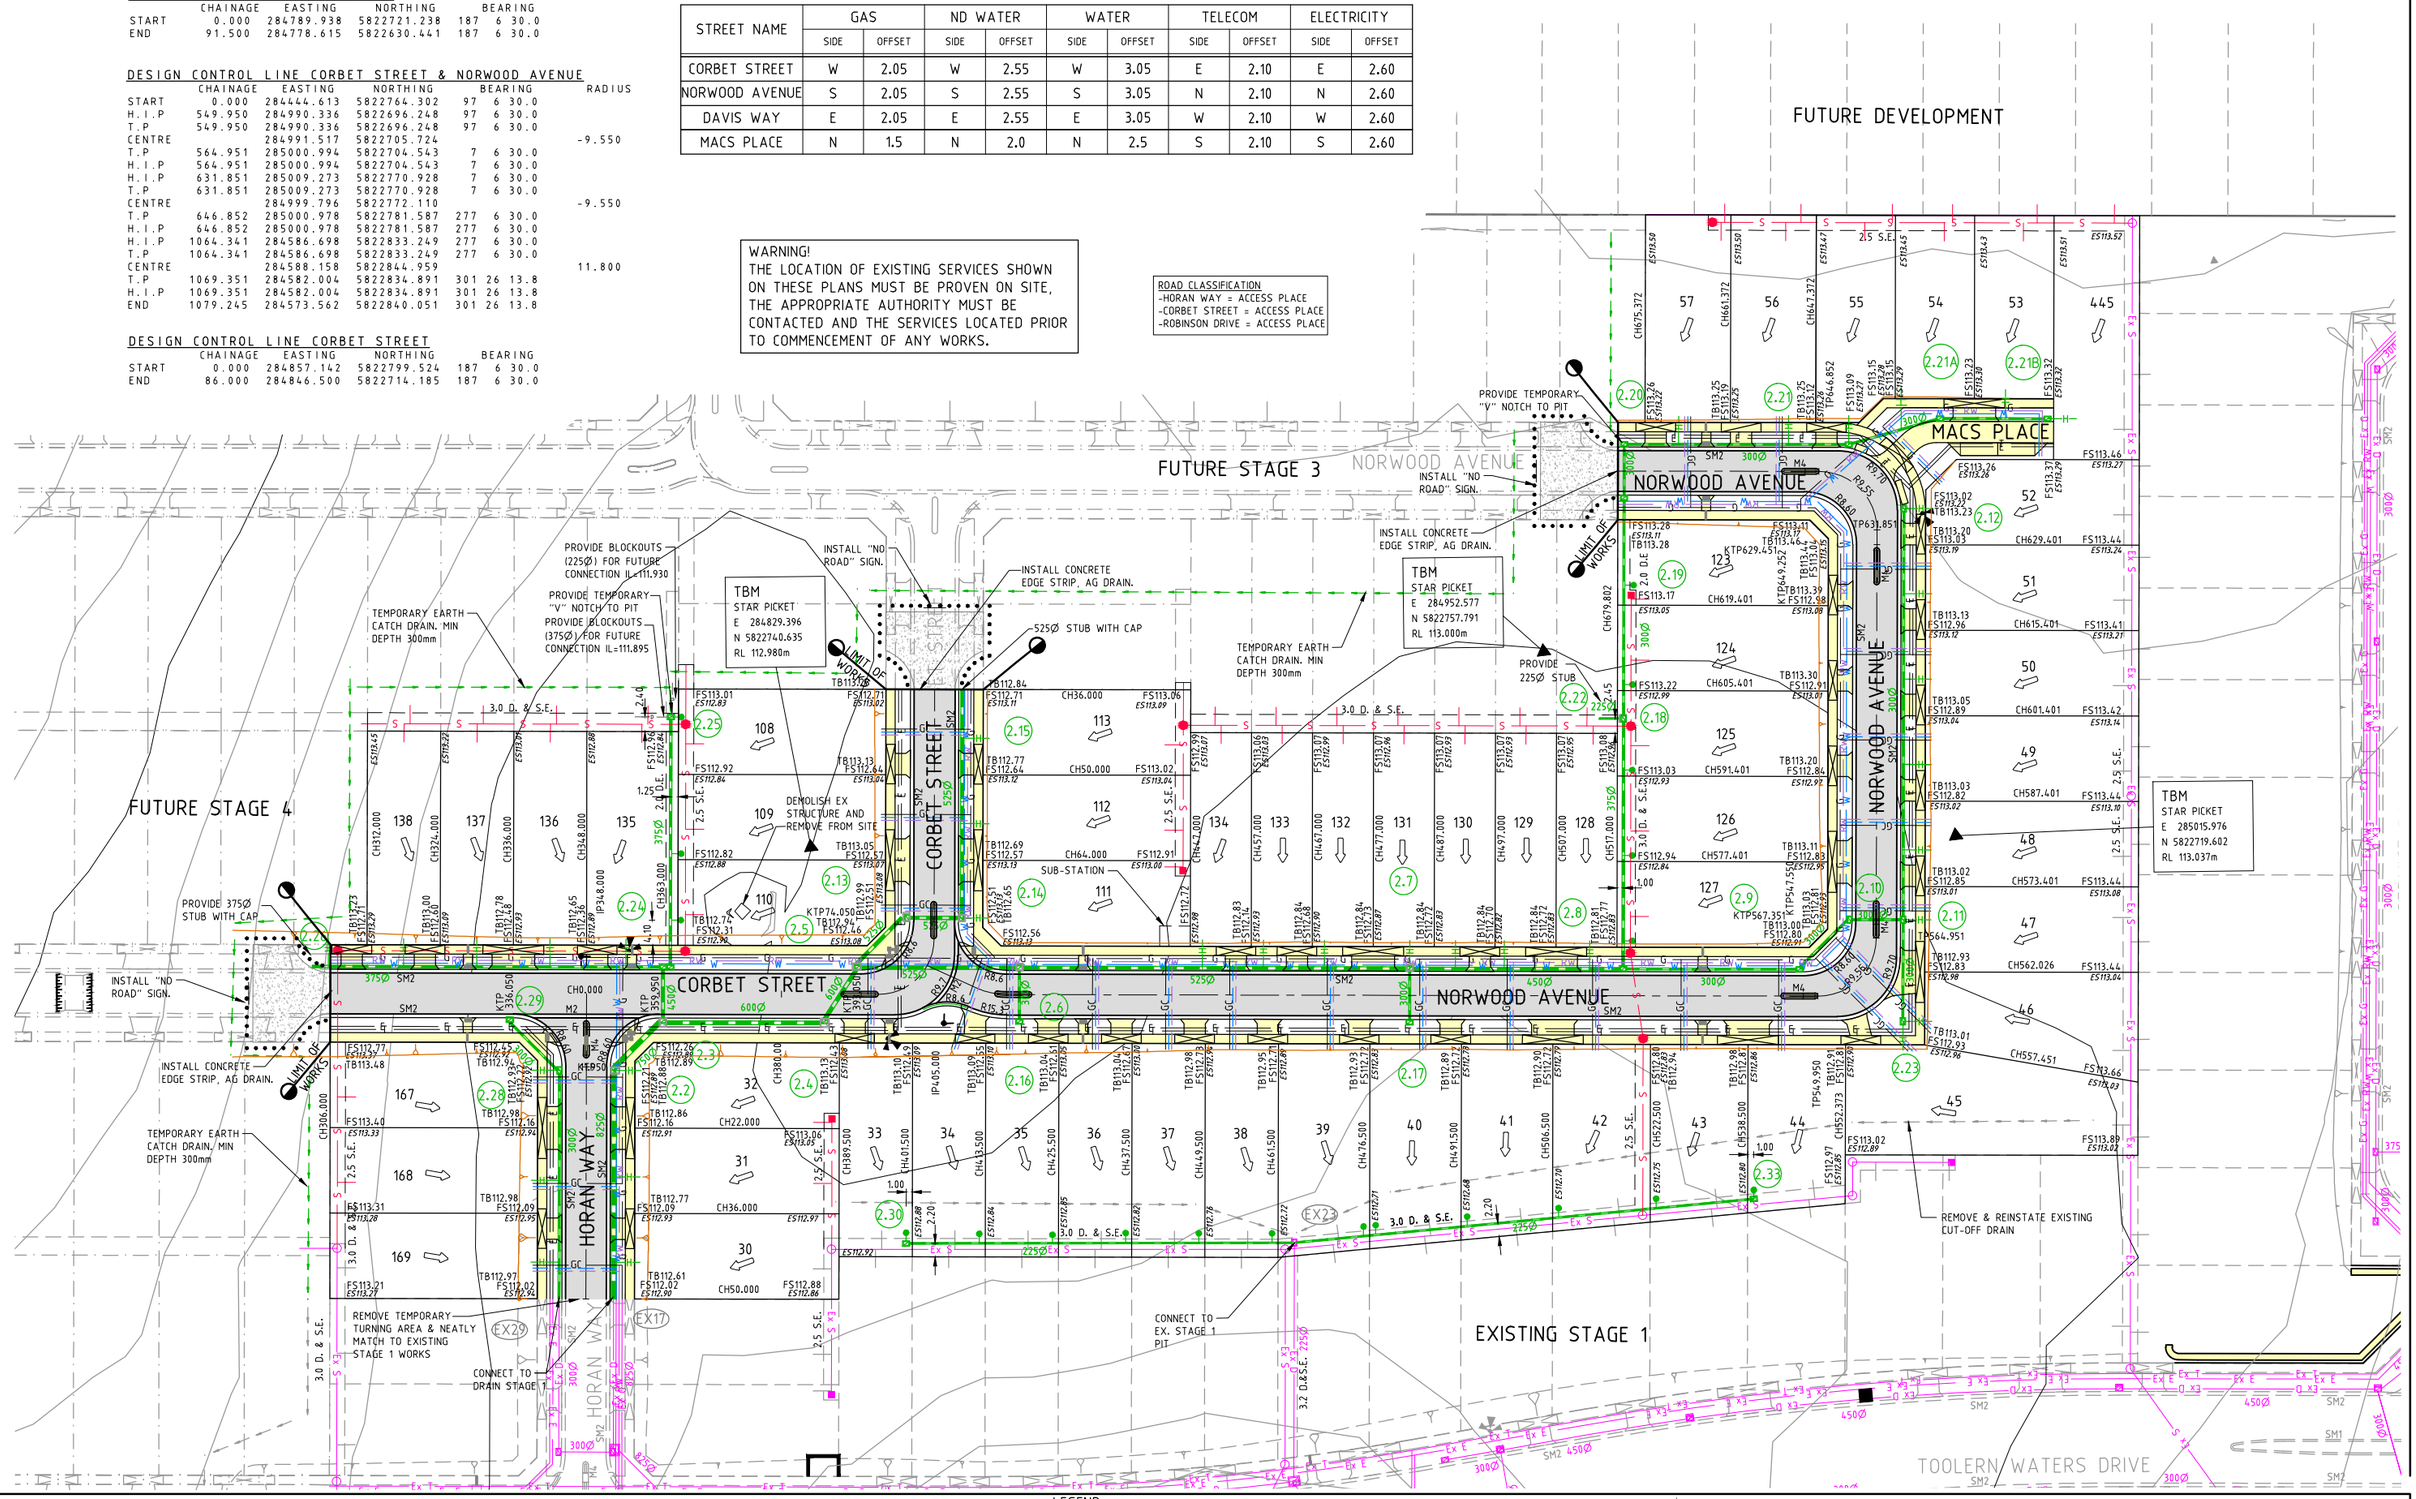

REV	AMENDMENTS	DATE	APP'D.
3	ROAD NAMES AMENDED	30/08/13	TL
2	ROAD NAME AMENDED	29/05/13	TL
1	TGSI AND TRAFFIC ISLANDS AMENDED	06/02/12	TL
0	CONSTRUCTION ISSUE	29/11/11	TL

Drawn HT Date 30/11/10
Designed SK
Date 28/09/11
AN 26902
Verified RM
Date 28/09/11
AN 6102
Audited RCM
Date 29/11/11
AN 6721
Approved TL
Date X
AN X
Written dimensions to take precedence over scale.
Contractor shall check and verify all dimensions on site.
Discrepancies to be brought to the attention of the Superintendent.

LEGEND

- Ex W — EXISTING WATER MAIN
- Ex RW — EXISTING RECYCLE WATER MAIN
- Ex G — EXISTING GAS MAIN
- Ex E — EXISTING ELECTRICAL CABLE
- Ex S — EXISTING SEWER MAIN & MANHOLE
- Ex T — EXISTING TELECOMM. CABLE AND PIT
- Ex D — EXISTING STORMWATER DRAIN & PIT
- ES28.06 — EXISTING SURFACE LEVEL
- FS21.650 — FINISHED SURFACE LEVEL
- TBS21.650 — FINISHED BATTER LEVEL
- S — SEWER MAIN AND MANHOLE
- STORMWATER DRAIN & PIT
- PROPERTY INLETS
- H — HOUSE DRAIN
- GC — GAS CONDUIT
- RW — RECYCLE WATER CONDUIT
- WC — WATER CONDUIT
- PERMANENT SURVEY MARK
- TEMPORARY BENCH MARK
- RW — RECYCLE WATER
- W — WATER
- T — TELECOMMUNICATIONS
- E — ELECTRICITY
- G — GAS
- STREET NAME SIGN
- LOT GRADING
- ASPHALT PAVEMENT
- CONC FOOTPATH / DRIVEWAY Hor 1:500

Coords: MGA
Levels: AHD
0m 5m 10m 20m 30m
Scale @ A1/A3 1:500/1:1000

FREEMAN DEVELOPMENTS P/L
TOOLERN WATERS - STAGE 2
139-247 REES ROAD, MELTON
DETAIL PLAN

Drawing No. 10693.2DP01 Rev 3
Sheet No. 03 CONSTRUCTION

© Dalton Consulting Engineers Pty Ltd
ABN 78 428 221 049

dalton consulting engineers
255 Whitehorse Road
PO Box 349
Balwyn Victoria 3103
Australia
T 61 3 9888 6866
F 61 3 9888 6880
E info@dceprofile.com
W www.dceprofile.com

Drawing File: G:\Designdata\10600\10693.2 - Melton weir stage 2\Acad\10\10693.2DP01.dwg - 10693.2DP01
Date/Time: Fri Oct 11, 2013 - 10:57am --phillip.miller--